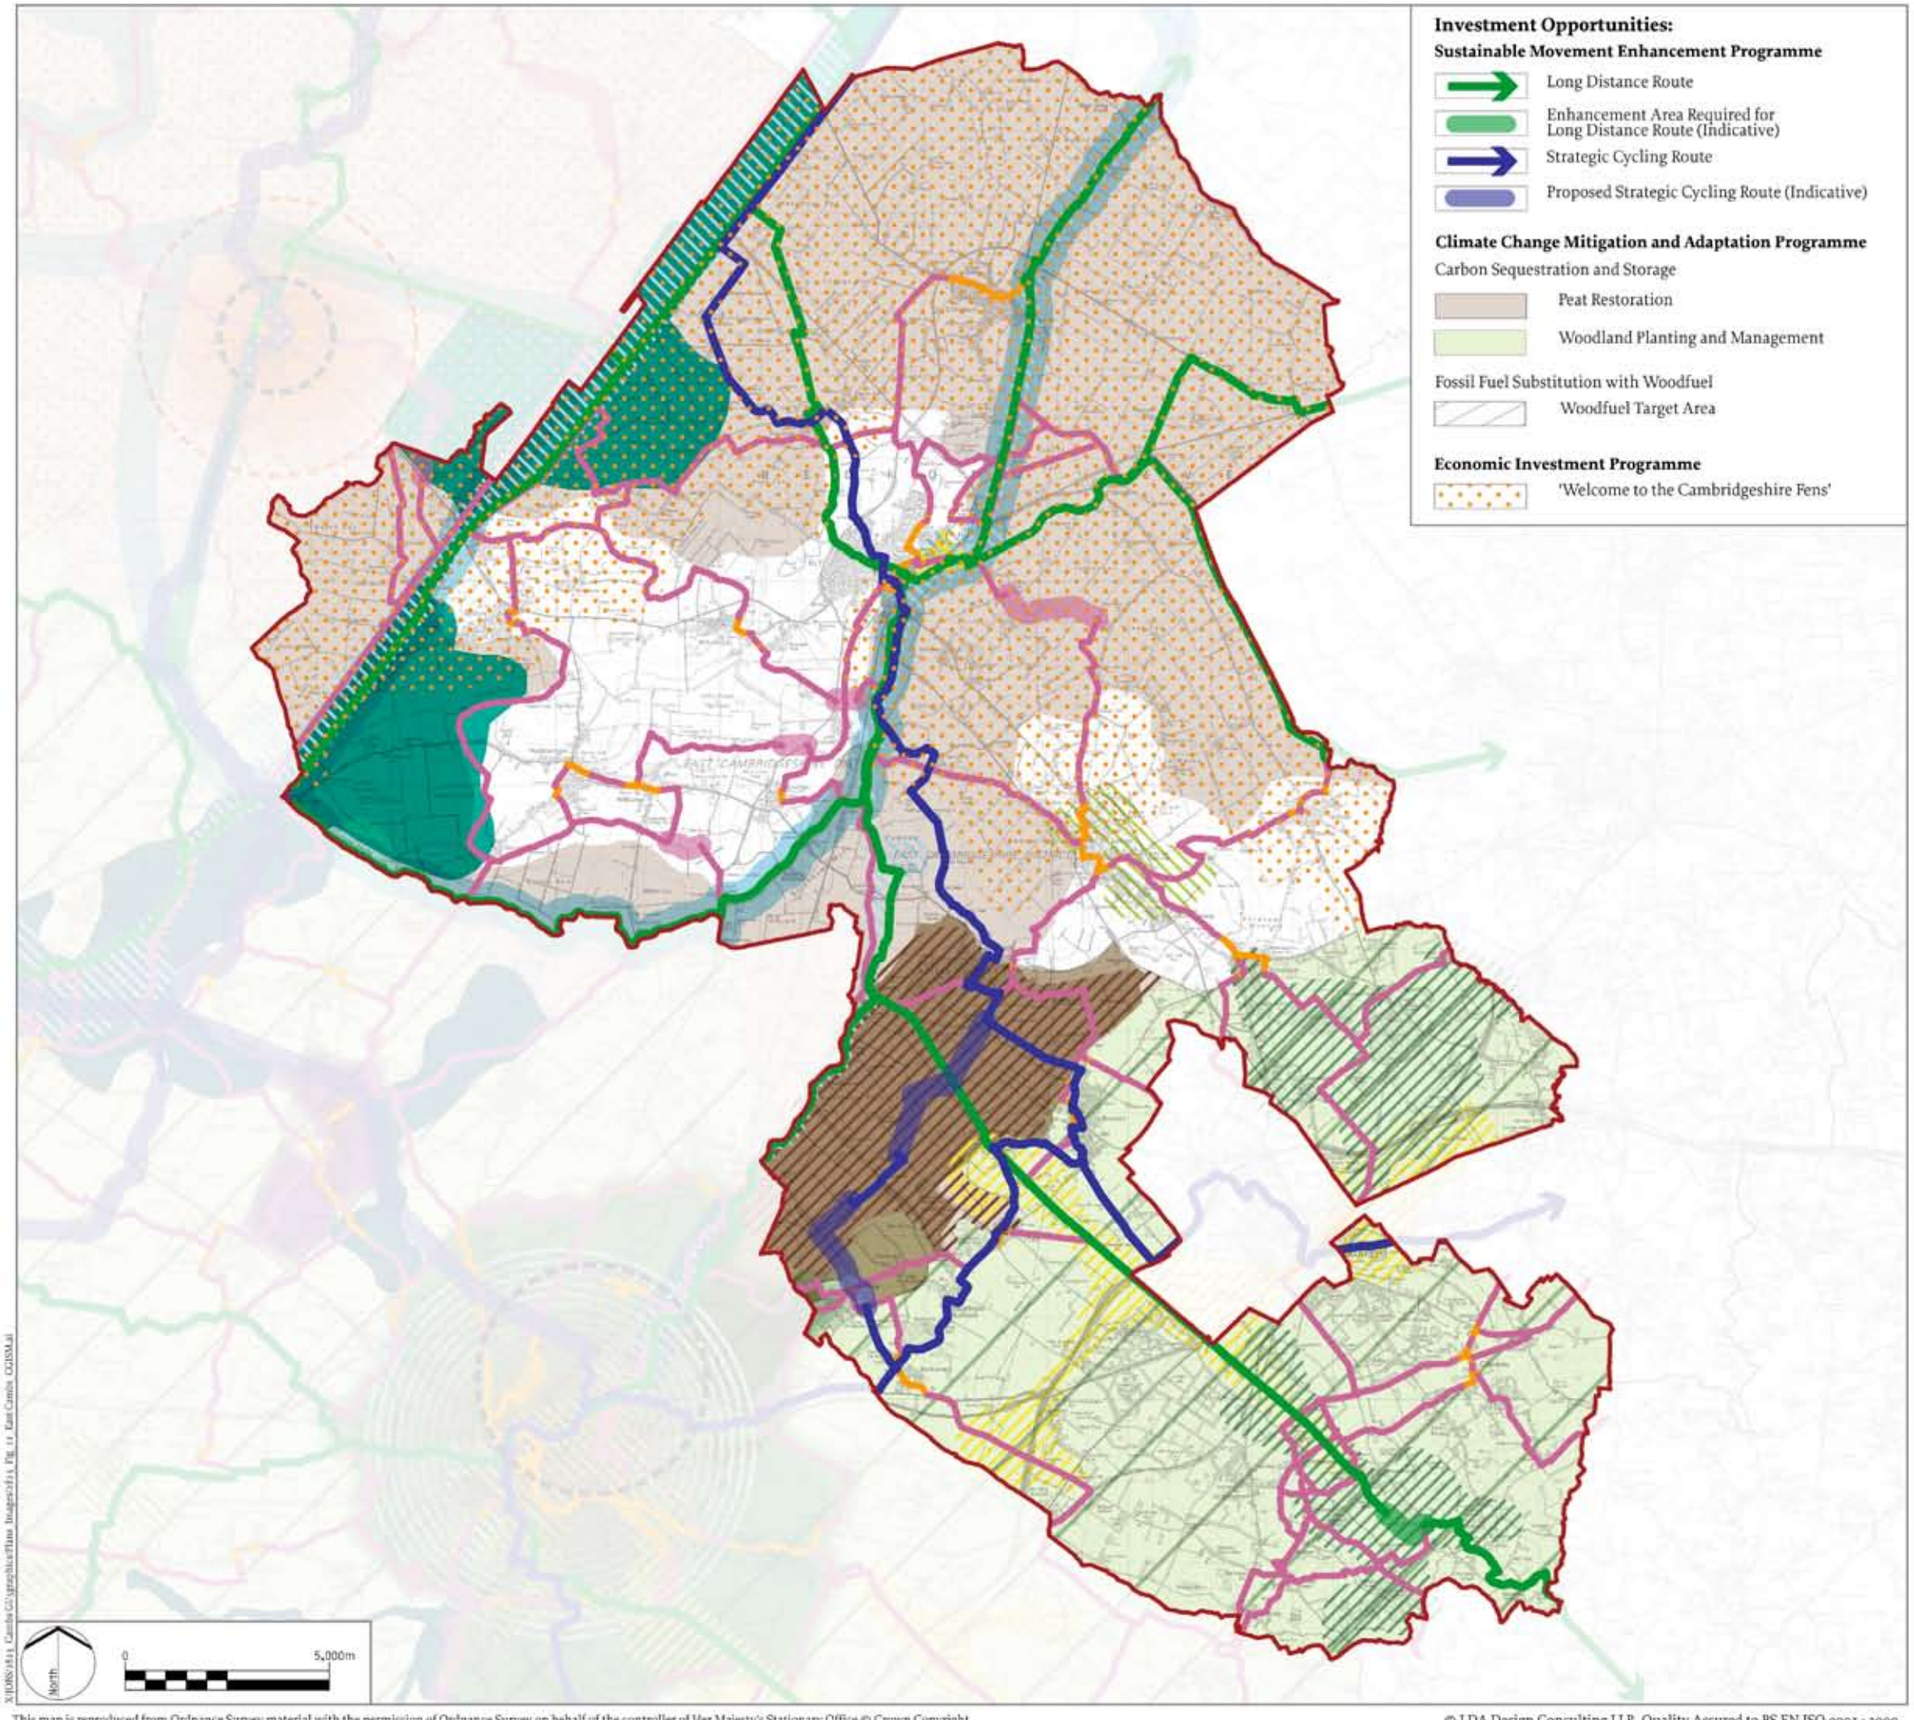

LEGEND

East Cambridgeshire District Boundary

Strategic Projects:

Cambridge Green Wheel (Indicative Area)

The Fens Waterways Link

Wicken Fen Vision

Great Ouse Wetland

Ely Country Park

Investment Opportunities:

Biodiversity Enhancement Programme

Terrestrial Habitat Reservoirs

Woodland, Farmland and Hedgerows

Parkland, Neutral Grassland and Lowland Meadow

Calcareous Grassland

Wetland/Riparian Habitat Reservoirs

Floodplain Grassland, Open Water and Wet Woodland

Fen

Sustainable Movement Enhancement Programme

Neighbourhood Connector

Enhancement Area Required for Neighbourhood Connector (Indicative)

Countryside Connector

Enhancement Area Required for Countryside Connector (Indicative)

REV.	DESCRIPTION	APP.	DATE
A	Following Project Group Review	IH	10.01.13

LDĀ DESIGN

PROJECT TITLE

Cambridgeshire Green Infrastructure Review and Second Edition

DRAWING TITLE

Figure 11: East Cambridgeshire District - Composite GI Strategy Map

ISSUED BY	**Oxford**	T 01865 887050	
DWG.NO	2823_11		
DATE	18/01/2010	DRAWN	SG
SCALE@A3	1:150,000	CHECKED	PL
STATUS	FINAL DRAFT	APPROVED	IH

No dimensions are to be scaled from this drawing.
All dimensions are to be checked on site.
Area measurements for indicative purposes only.
Census output is Crown Copyright and is reproduced with the permission of the Controller of HMSO and the Queen's Printer for Scotland. 2001 Census Area Data.
© Natural England [June 2009]. © DEFRA 2009
Strategic Cycling Routes derived from Sustrans data
Primary and Secondary Network Routes derived from Cambridgeshire Public Rights of Way data
Flood risk areas are based on Environment Agency Flood Zone Data
Sources: Ordnance Survey, 2001 Census Area Data, Natural England, DEFRA, Biodiversity Partnership

This map is reproduced from Ordnance Survey material with the permission of Ordnance Survey on behalf of the controller of Her Majesty's Stationary Office © Crown Copyright. Unauthorised reproduction infringes Crown copyright and may lead to prosecution or civil proceedings. Licence number 100023205 (2009)

© LDA Design Consulting LLP. Quality Assured to BS EN ISO 9001 : 2000